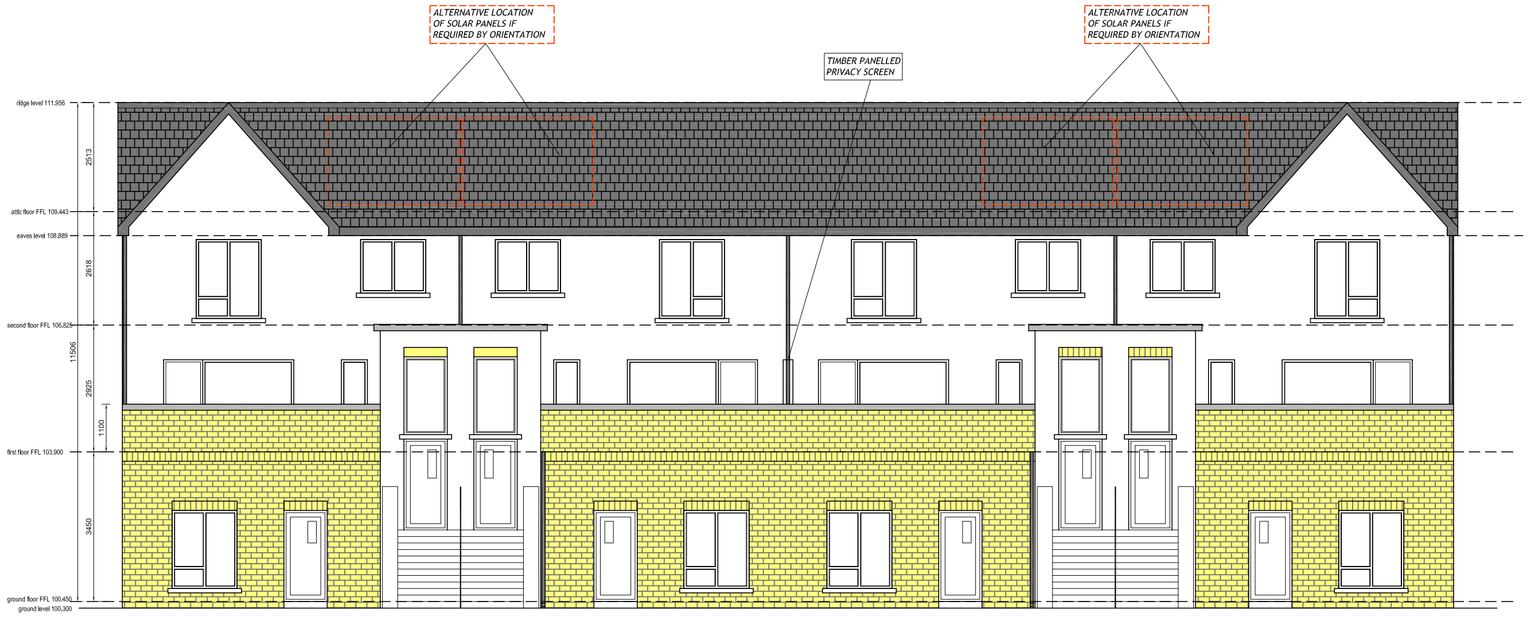

FRONT ELEVATION

REAR ELEVATION

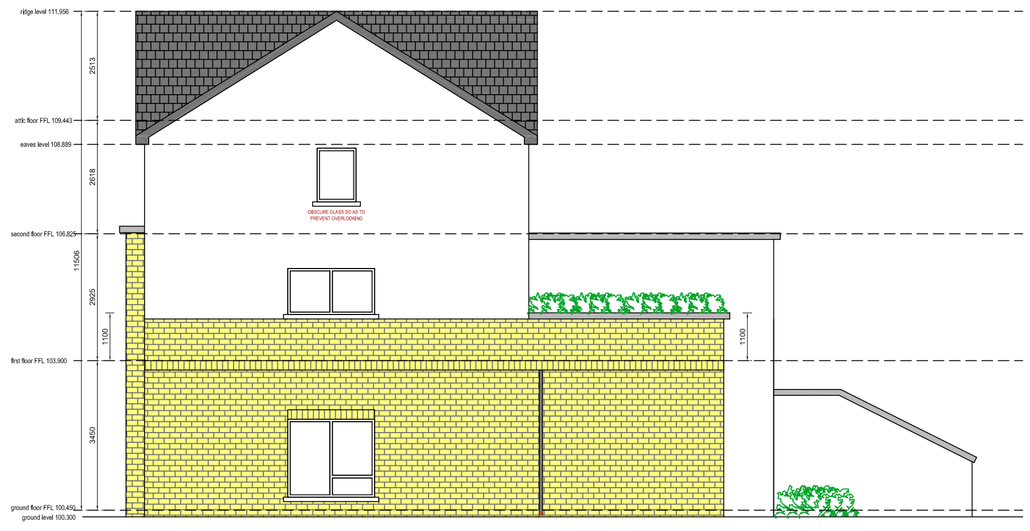

SIDE ELEVATION

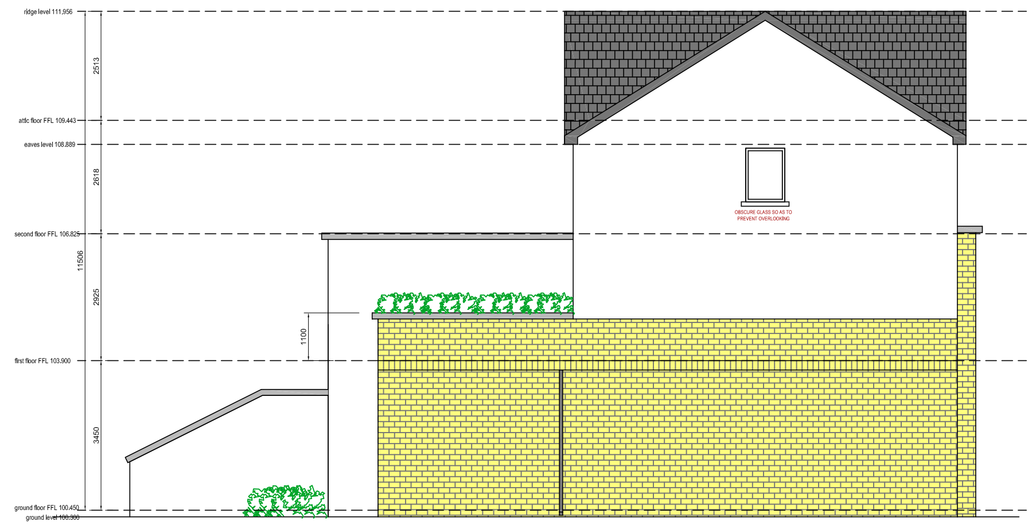

SIDE ELEVATION

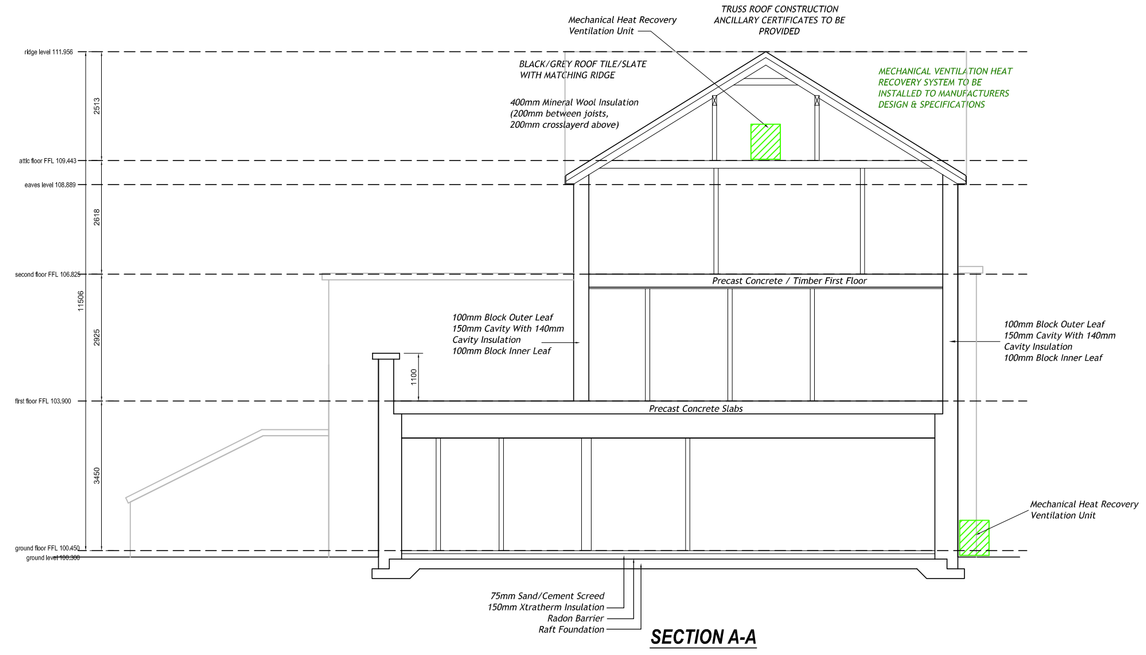

SECTION A-A

Block C

THIS DRAWING IS TO BE READ IN CONJUNCTION WITH THE HOUSE TYPE DESIGN DOCUMENT AS PREPARED BY FOLEY & CROWLEY ARCHITECTS

REV.	MODIFICATIONS	BY	DATE

Notes:
1. Drawings Are Copyright Of Cunningham Design & Planning Limited.
2. Use Figured Dimensions Only.
3. Drawings To Be Read In Strict Conjunction With Conditions Of Planning In The Event Of A Successful Planning Application.
4. All Structural Situations To Be Verified On-Site By Qualified Engineer/Architect.
5. Prior To The Commencement Of The Development, It Is The Clients/Developers Responsibility To Consult With A Qualified Consultant In Relation To Compliance With Technical Guidance Document Part L Of The Building Regulations.

CUNNINGHAM DESIGN&PLANNING
www.cunninghamdp.ie
Block C, N4 Axis Centre, Longford, Co. Longford
Phone: +353 (0) 43 33 40450
Email: mark@cunninghamdp.ie
WORKING WITH YOU FROM THE GROUND UP

Drawing Title:
Block C - Elevations & Section

Dwg. No.	Drawn By;	Scale	Status	Date
19.1	B.McVeigh	1:100 (A1)	Planning	Mar'2022

Job Number;
Project;
Proposed Residential Development At Bloomfield Park, Bracklin Road, Edgeworthstown, Co. Longford